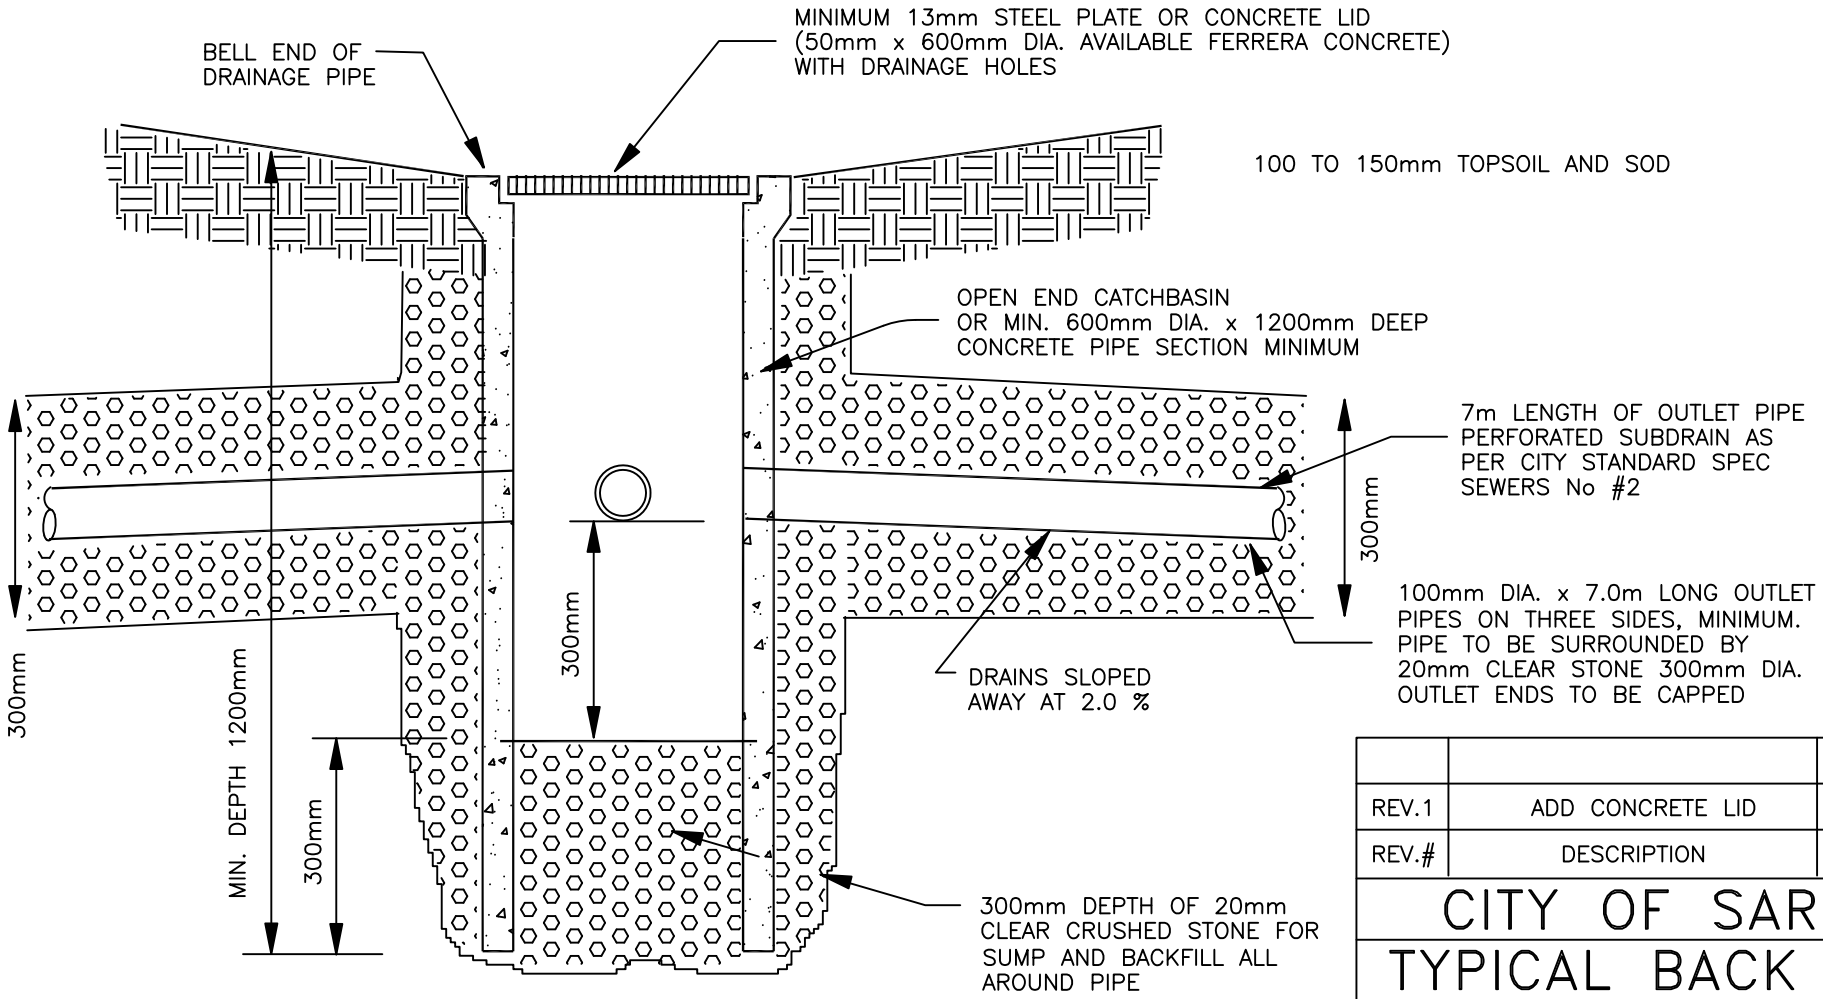

TYPICAL BACK YARD DRY WELL

REV.1	ADD CONCRETE LID	02/03	J.R.
REV.#	DESCRIPTION	DATE	AP.BY

CITY OF SARNIA

TYPICAL BACK YARD DRY WELL INSTALLATION

APPROVED BY: S.W.		BK.
DRAWN BY: J.Roberts	SCALE: N.T.S.	DWG.No. 128–F
CHK' BY: T.W.	DATE: 2/2000	