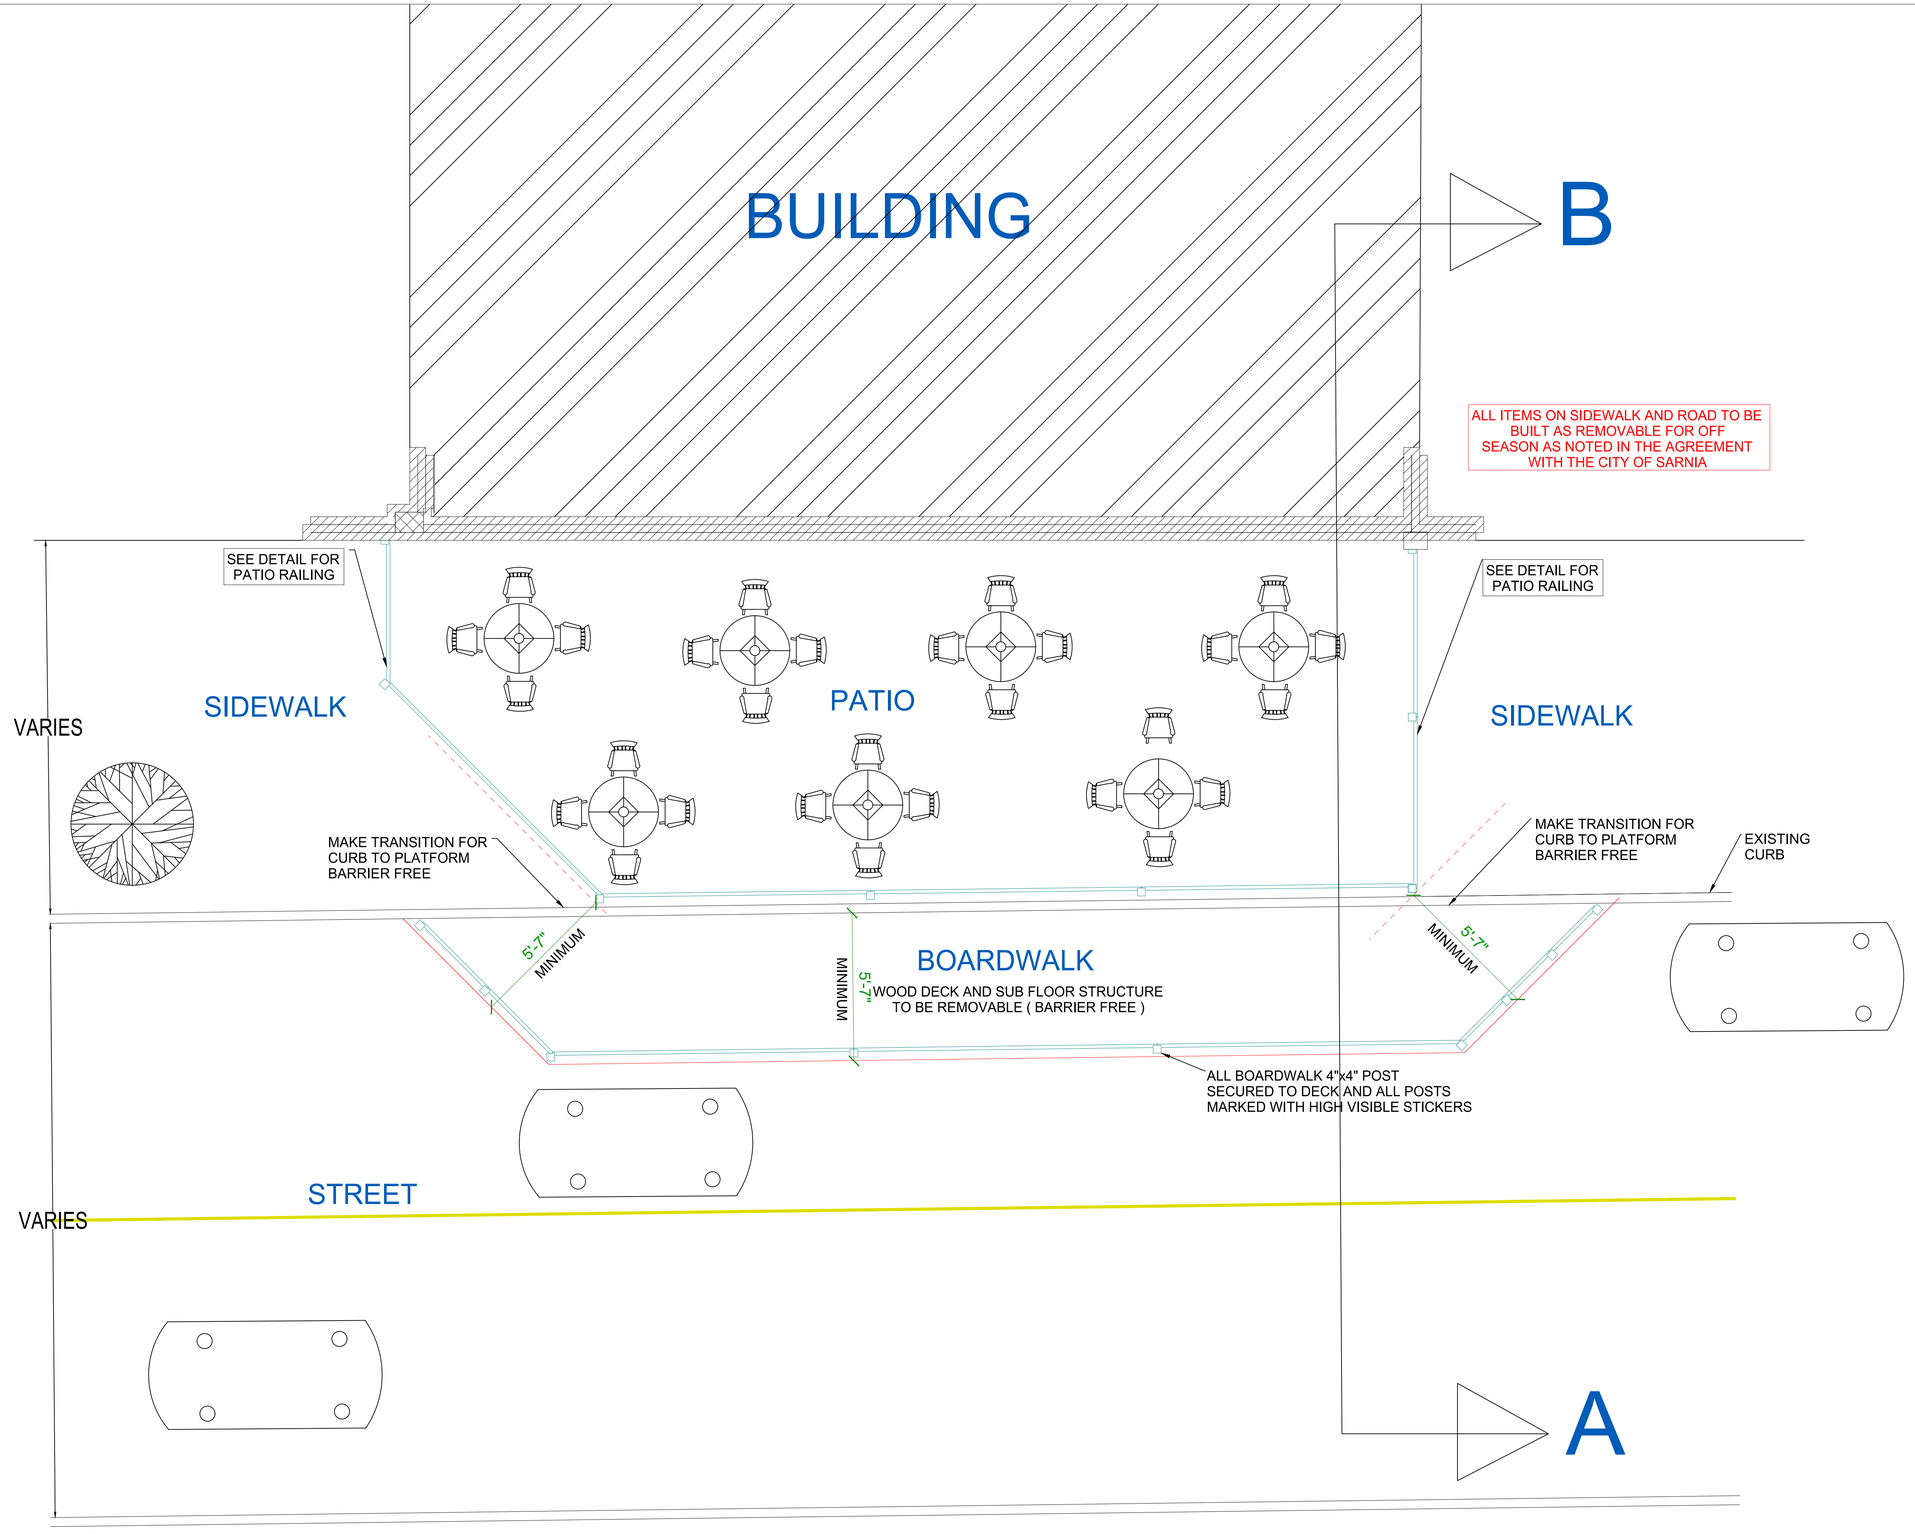

CITY OF SARNIA: SIDEWALK PATIO – PLAN VIEW